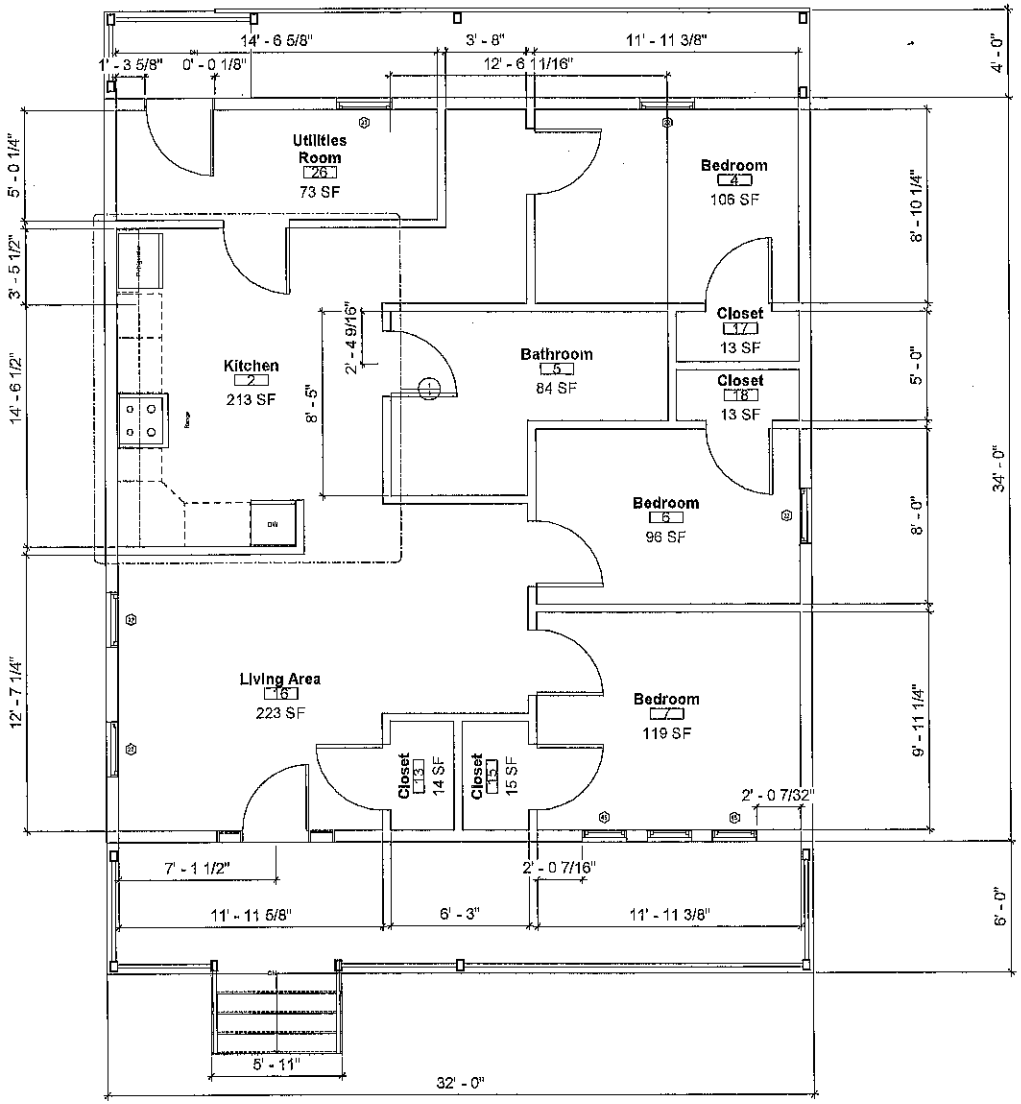

1 First Floor Plan.rvt
1/2" = 1'-0"

AUTODESK.

www.autodesk.com/revit

Consultant
Address
Address
Address
Phone

Consultant
Address
Address
Address
Phone

Consultant
Address
Address
Address
Phone

Consultant
Address
Address
Address
Phone

Consultant
Address
Address
Address
Phone

No.	Description	Date

Habitat for Humanity

412 Maple St.

First Floor Layout

Project Number	1
Date	6/24/2019
Drawn By	Celeb Nieto
Checked By	Doug Straub

2

Scale 1/2" = 1'-0"

6/26/2019 3:03:56 PM